TYPICAL INTERSECTION AT POINT OF DETOUR

TYPICAL DETOUR ASSEMBLY SIGN

SIGN NO. 13 — DIRECTION
SIGN NO. 11 — ROAD NAME
SIGNS NO. 5 TO 9 — DETOUR

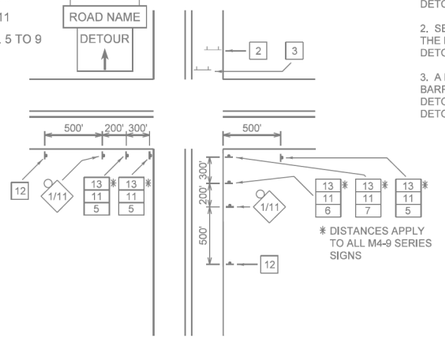

SPECIAL DETOUR NOTES:

1. THE CONTRACTOR SHALL PAY PARTICULAR ATTENTION TO THE DETOUR GENERAL NOTES. SEE SHEET 39 FOR THE DETOUR GENERAL NOTES.
2. SEE SHEET 42 FOR INFORMATION ON THE DESIGN AND LOCATION OF THE DETOUR INFORMATION SIGNS.
3. A MINIMUM OF THIRTEEN (13) TYPE III BARRICADES WILL BE NEEDED FOR THIS DETOUR AND ROAD CLOSURE. SEE DETOUR GENERAL NOTE 16.

LEGEND

- SIGNALIZED INTERSECTION
- 48"X48" CONSTRUCTION WARNING SIGN, WITH AMBER FLASHING LIGHT NUMBER DENOTES TYPE
- M4-9 SERIES DETOUR SIGN WITH ROAD NAME AND DIRECTION PLATES, NUMBER DENOTES TYPE
- OTHER DETOUR SIGNS, NUMBER DENOTES TYPE
- TYPE III BARRICADE WITH AMBER FLASHING LIGHTS
- DETOUR ROUTE
- CLOSED ROAD FOR WESTBOUND CENTRAL AVENUE ROAD TRAFFIC

N

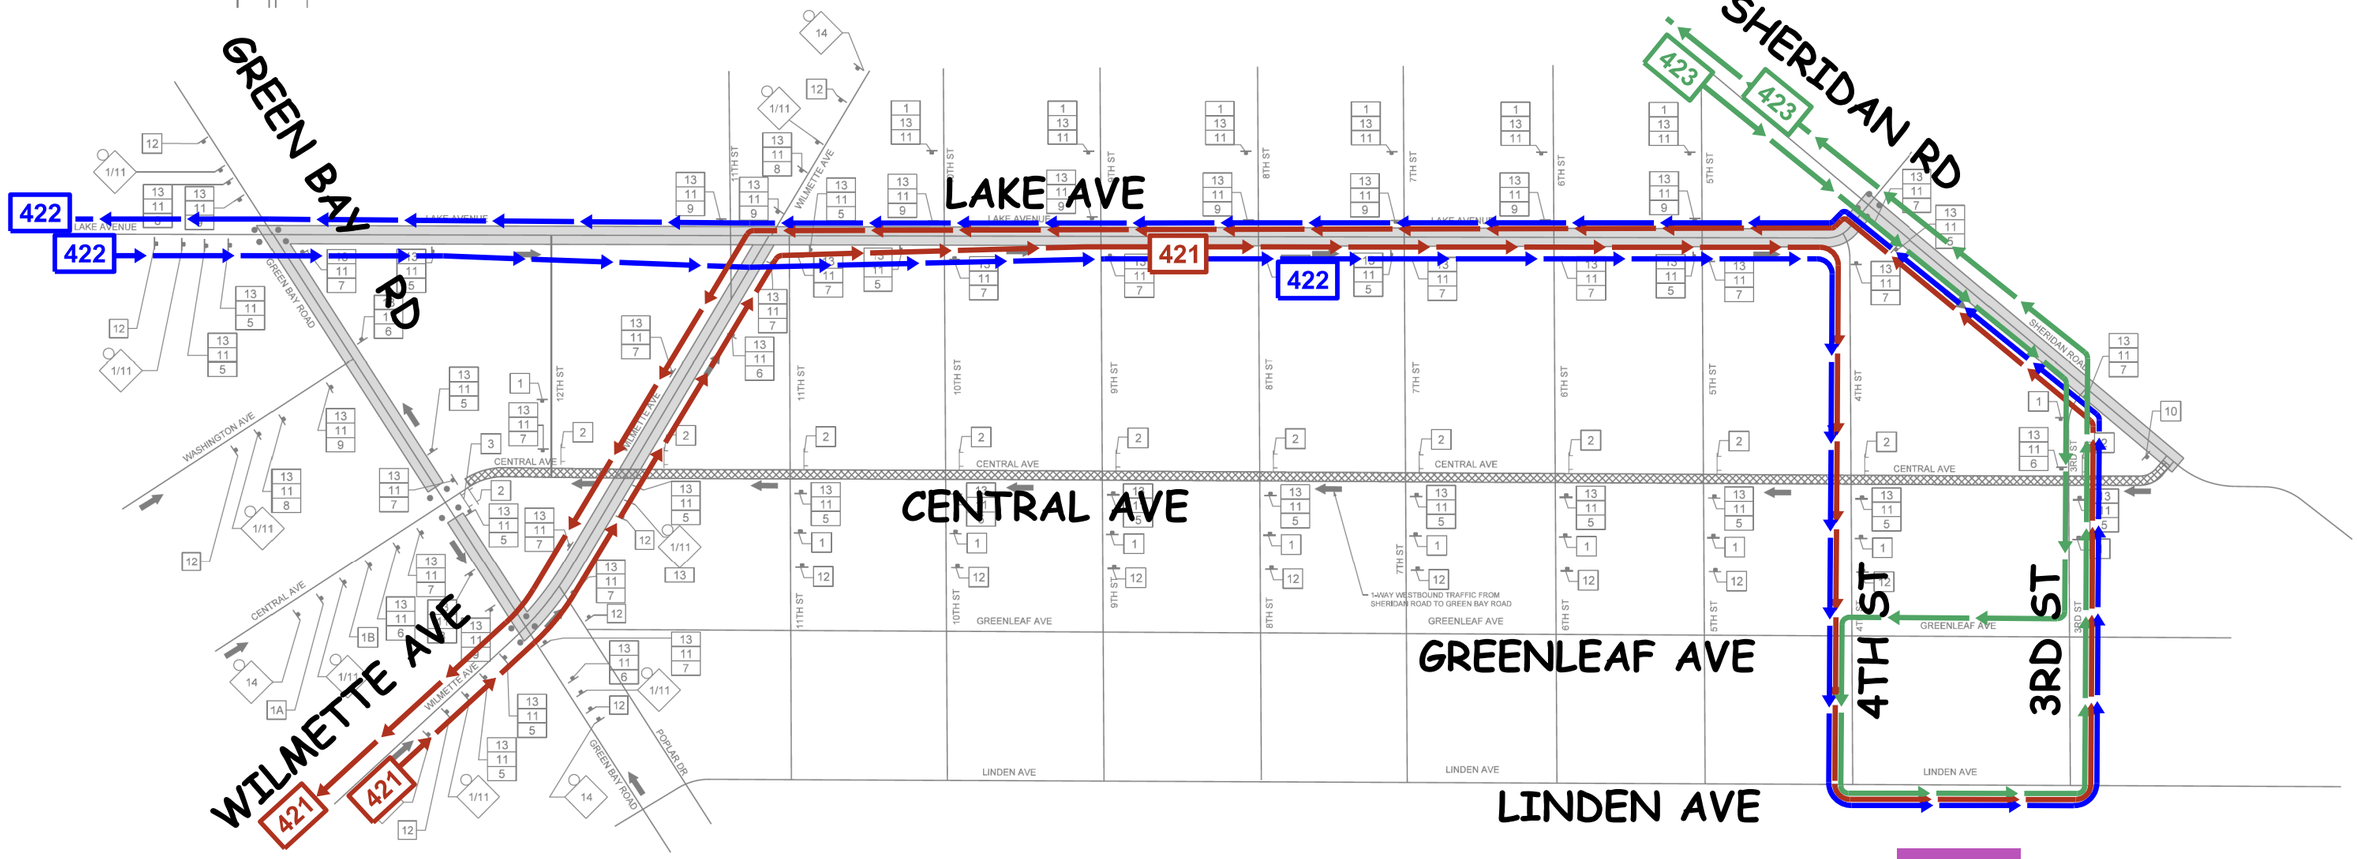

PACE BUS DETOUR ROUTES
CENTRAL AVENUE CONSTRUCTION
STAGE 2 (2021)

TranSystems
1475 EAST WOODFIELD ROAD, SUITE 600
SCHAUMBURG, ILLINOIS 60173
(847) 605-9600

FILE NAME = 180080-DETOUR-01 Default	USER NAME = Mlbeening	DESIGNED - MLB	REVISED -
		DRAWN - MLB	REVISED -
	PLOT SCALE = 3.0000 ' / in.	CHECKED - DWB	REVISED -
	PLOT DATE = 2/14/2020	DATE - 02/13/2020	REVISED -

STATE OF ILLINOIS
DEPARTMENT OF TRANSPORTATION

CENTRAL AVENUE AND WILMETTE AVENUE
DETOUR PLAN (STAGE I AND STAGE II)

SCALE: NONE | SHEET 2 OF 4 SHEETS | STA. | TO STA.

F.A.U. RTE.	SECTION	COUNTY	TOTAL SHEETS	SHEET NO.
1296	16-00199-00-RS	COOK	318	40
		CONTRACT NO. 61G42		
	ILLINOIS FED. AID PROJECT			